Received Planning 8/16/22 @3:07PM

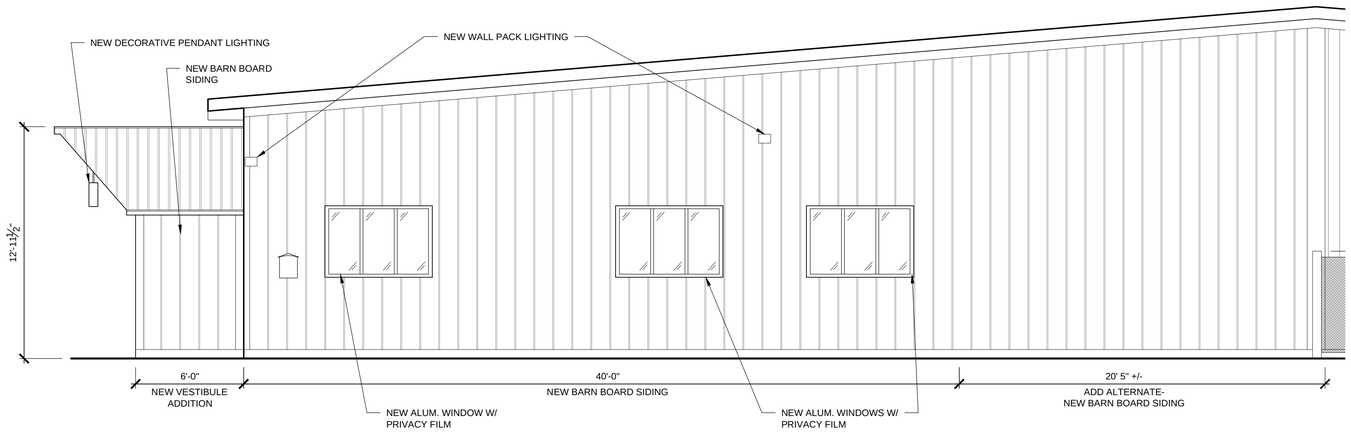

1 ENLARGED ELEVATION - EAST

SCALE: 1/4"=1'-0"

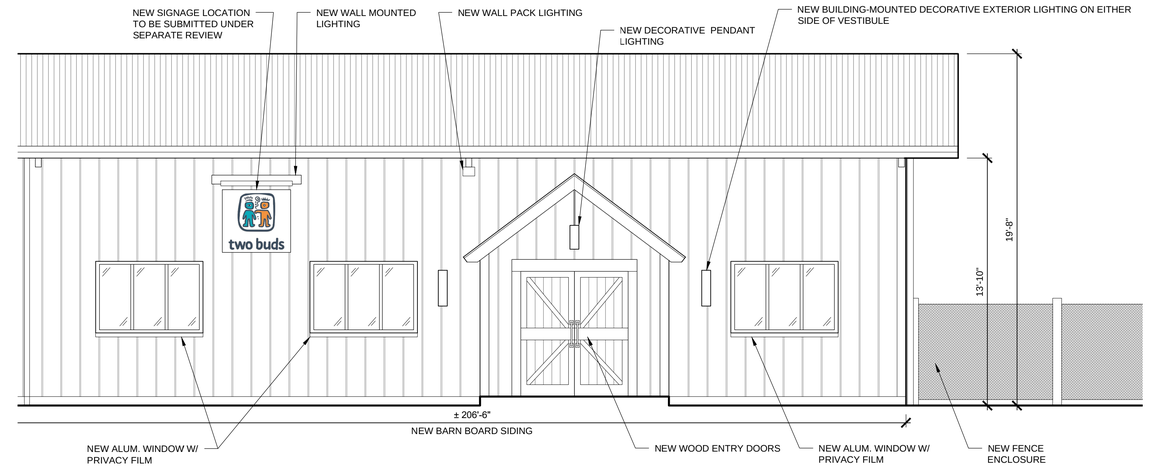

2 ENLARGED ELEVATION - SOUTH

SCALE: 1/4"=1'-0"

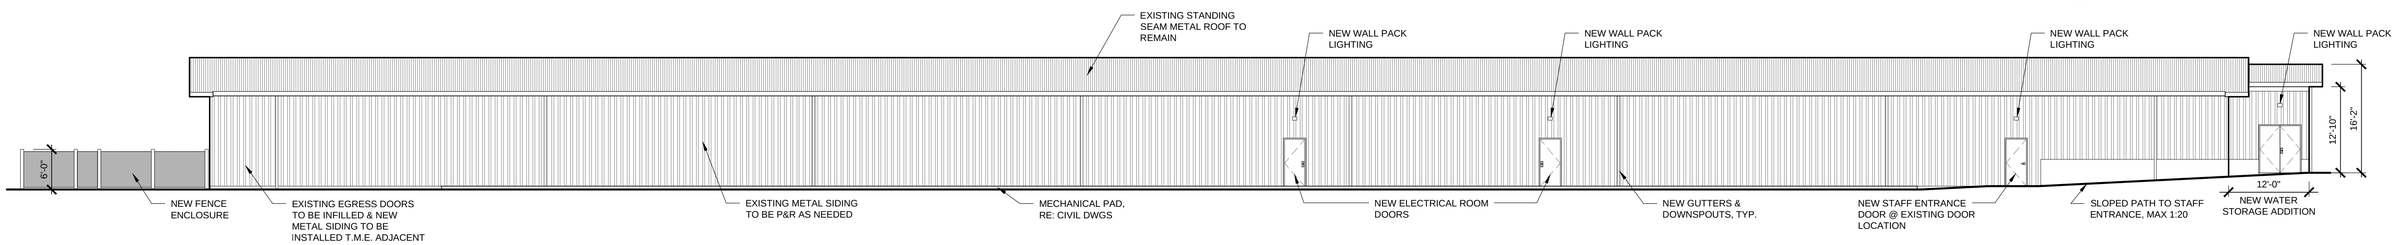

3 PROPOSED ELEVATION - NORTH

SCALE: 3/32"=1'-0"

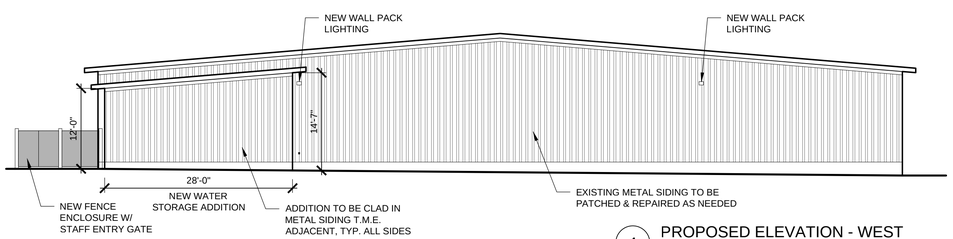

4 PROPOSED ELEVATION - WEST

SCALE: 3/32"=1'-0"

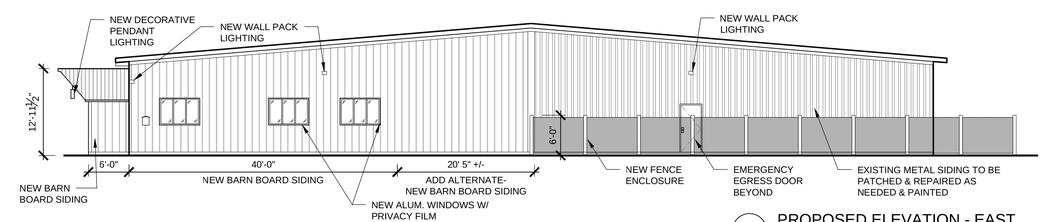

5 PROPOSED ELEVATION - EAST

SCALE: 3/32"=1'-0"

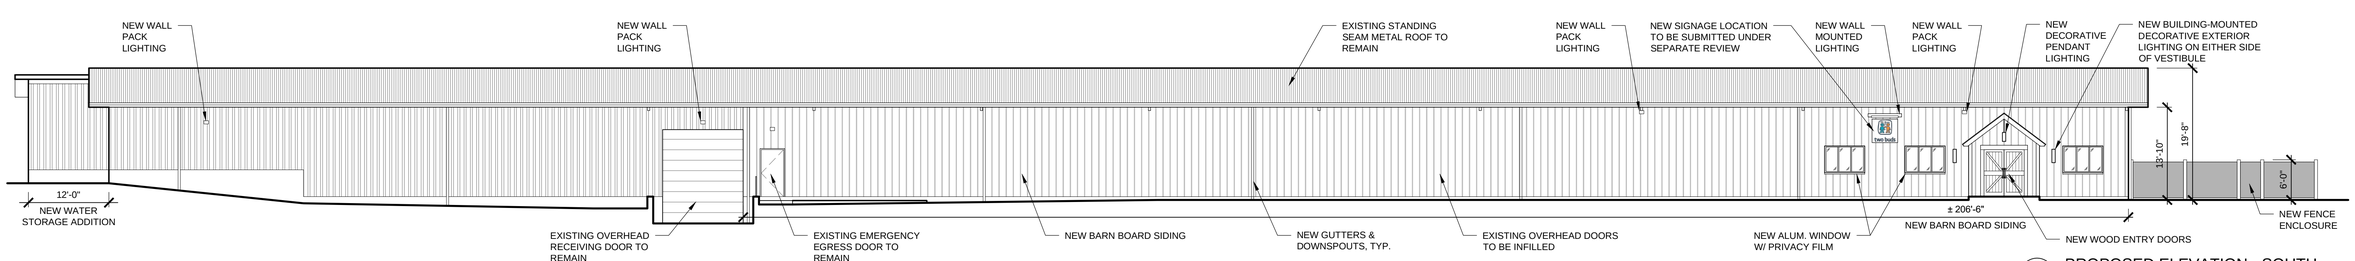

6 PROPOSED ELEVATION - SOUTH

SCALE: 3/32"=1'-0"

Two Buds, LLC.

53 Air Station Industrial Park, Rockland, MA 02370

ROCHETTE CONSULTING SERVICES

Proposed Exterior Elevations

Drawn by: ELB/JSP BKA # 218299 Date: 1/27/2020

A-1

BKA ARCHITECTS
Boston + Brockton
142 Crescent Street
Brockton, MA 02302
508.583.5603
bkaarchitects.com