PRODUCED BY AN AUTODESK

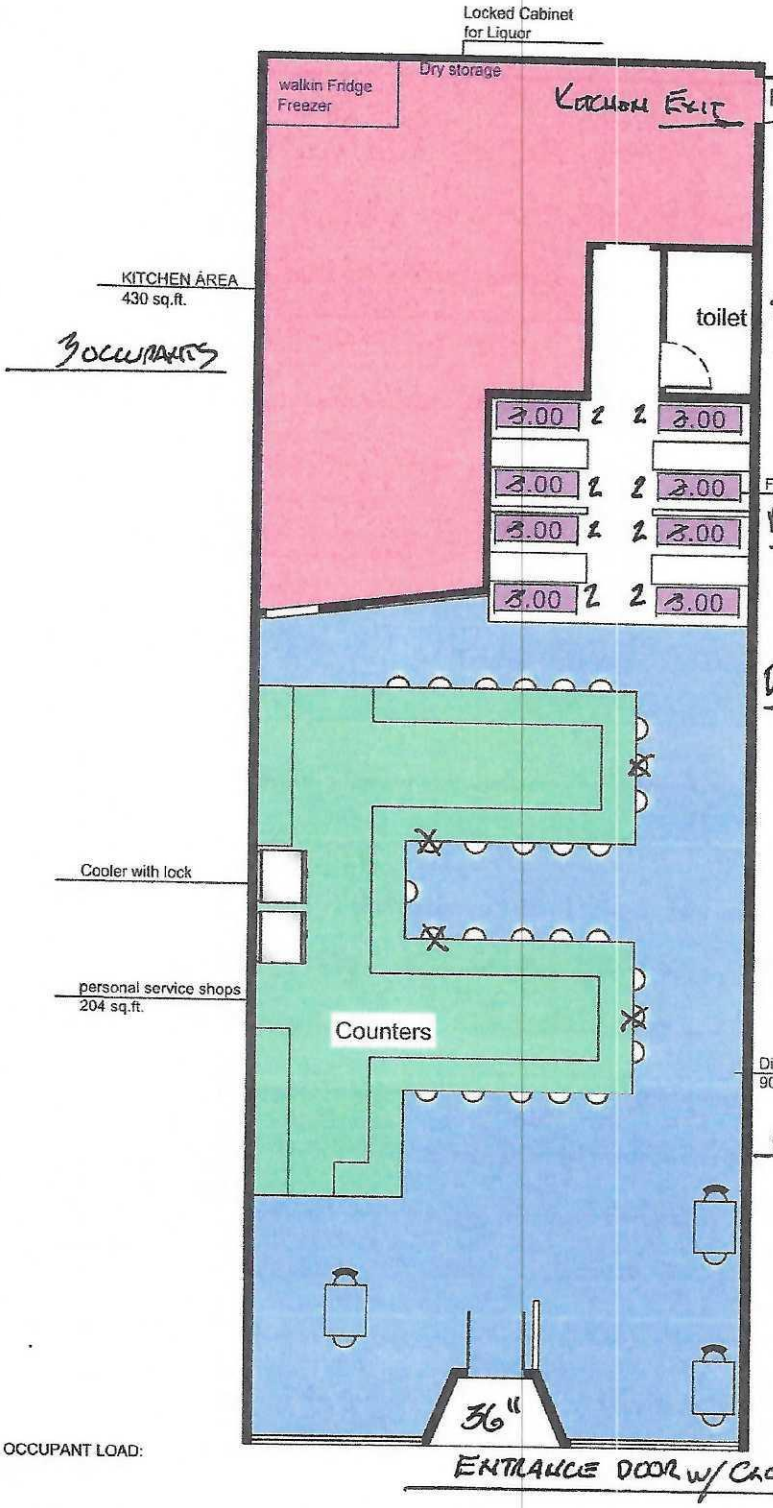

PRODUCED BY AN AUTODESK

PRODUCED BY AN AUTODESK

TOTAL OCCUPANT LOAD:

3	Kitchen Area: (Commercial Kitchen)	430 sq.ft. / 200 sq.ft.per ocupant=2	3
6	Dining Area: (Unconcentrated Tables & Chairs)	705 sq.ft. / 15 sq.ft.per ocupant=47	6
16	Fixed Seating:	24,00ft. / 0,6 sq.m.per ocupant=	16
24	personal service shops	510 sq.ft. / 4,6 sq.m.per ocupant=	24

49 TOTAL OCCUPANTS

OCCUPANT LOAD TO NOT EXCEED 49 BASED ON USE GROUP B <2,500 FT²

REGISTERED ARCHITECT EDWARD SCHELLENG No. 952039 DEDHAM COMMONWEALTH OF MASSACHUSETTS

NOTE: REVIEW SCOPE WAS LIMITED TO OCCUPANCY LOAD

TECHNICAL MANAGER:	CLAUDIA TALYTA SCHITTINE SOARES DE FREITAS
OWNER:	Binh Tran
address:	Union Street
NUMBER:	349
neighborhood:	Rockland
CITY:	Massachusetts
TITLE:	Occupancy Load
SHEET:	01/01
DATE:	9/9/2024

PRODUCED BY AN AUTODESK